INCORPORATES
PBY-1 BUREAU CHANGE NO. 77
PBY-2 BUREAU CHANGE NO. 31
PBY-3 BUREAU CHANGE NO. 10
PBY-4 BUREAU CHANGE No. 131
PBY-5 BUREAU CHANGE No. 81

LAT	ALTERATION	DATE	BY
H	REVISED	5-24-57	J.T.B.
G	REVISED NOTE AT VIEW 'F' TO READ PBY-2 & 2 ON	5-3-51	CCA
F	E.O. LIMIT-31E-32 ON PBY-2 & ON	2-10-50	
E	W.R.M. 400 2881144-1 & 2 REMOVE 2881944-1 on PBY-2 & ON	2-20-50	
D	ONE PLACE WAS-14, ADDED	9-20-50	
C	2881944-1 WAS 2881944-1 W/18		
B	REVISED 1 BLIN-31E-32 AND RE-MOVED SECT C-C ON PBY-1 & PUT 3 PARTS	5-20-50	
U	ADDED ITEMS "R"-53 ASSEM. MAKE 2-26 ADDED-27R-28R PLACE OF-26-3		
V	-33R-38 REPLACE TWO PARTS OF P-13 2881944-1 IS PLACED BY TWO UNITS OF-13	11/21/55	CCA
W	-31 WAS-13E-13F & 1-3 8/16 ø WAS 10 REWORK 26-31, PBY-5 2 ROD ADDED	11-11-60	
X	3/8 DIA. -3 HOLES RELOCATED 1 3/16 DIM & 4 1/2 DIM ADDED TO ZAIP SECTION 4-4	11-14-60	
Y	-24 REVISED-CUTOUT CH'GD DIM. REVISED & ADDED	2-10-60	
AA	CHG'D HOLES FROM 80 TO ELONGATED C 1/16 DIM 3/16 TO 3/16 & 7/16 TO 7/16 11 5/8 TO 11 3/8 & 7/8 TO 11/16 ADDED DIMS. 3/8, 1/16 & 5/16 FOR-33/38-30 & DRAWN AT REA/PLANE UPTO DATE	9-1-61	
AB	-40 (1) WAS-40 (1) ADDED-39 RIVETS TRIMMED-10 LH. 30° (WT CHG REQ.)	4-24-63	
AC	-31 WAS-31 (2) ADDED-32 RH (1) TRIM PAD-31 LH 30° (WT CHG REQ.)	4-24-63	
AD	-13 (6) WAS-13 (8) ADDED-36 LH (1) & -33 RH (1) ART CHG REQ.)	4-24-63	
AE	MARK---15-453 "WAS" BULB. WT CHG + 2%	5-3-68	
AF	ON PAGE AT NOTE "MAKE -2, -3, -15, -20, -36, -37, -38 FROM 1-5 AST ADDED OR K1550 AL ALLOY STR. SPEC. QQ-A-354-T" NO WT. CHG.	10-15-68	

E.O. 13959
E.O. 14453
E.O. 32609
E.O. 37318
E.O. 818762
PBY-5A, 6A-16, 28 SPEC. 20C
2.05-MA, MH, MG & MK
AMBROSE 7-16-61
C.O. 75070
C.O. 75096
C.O. 75096

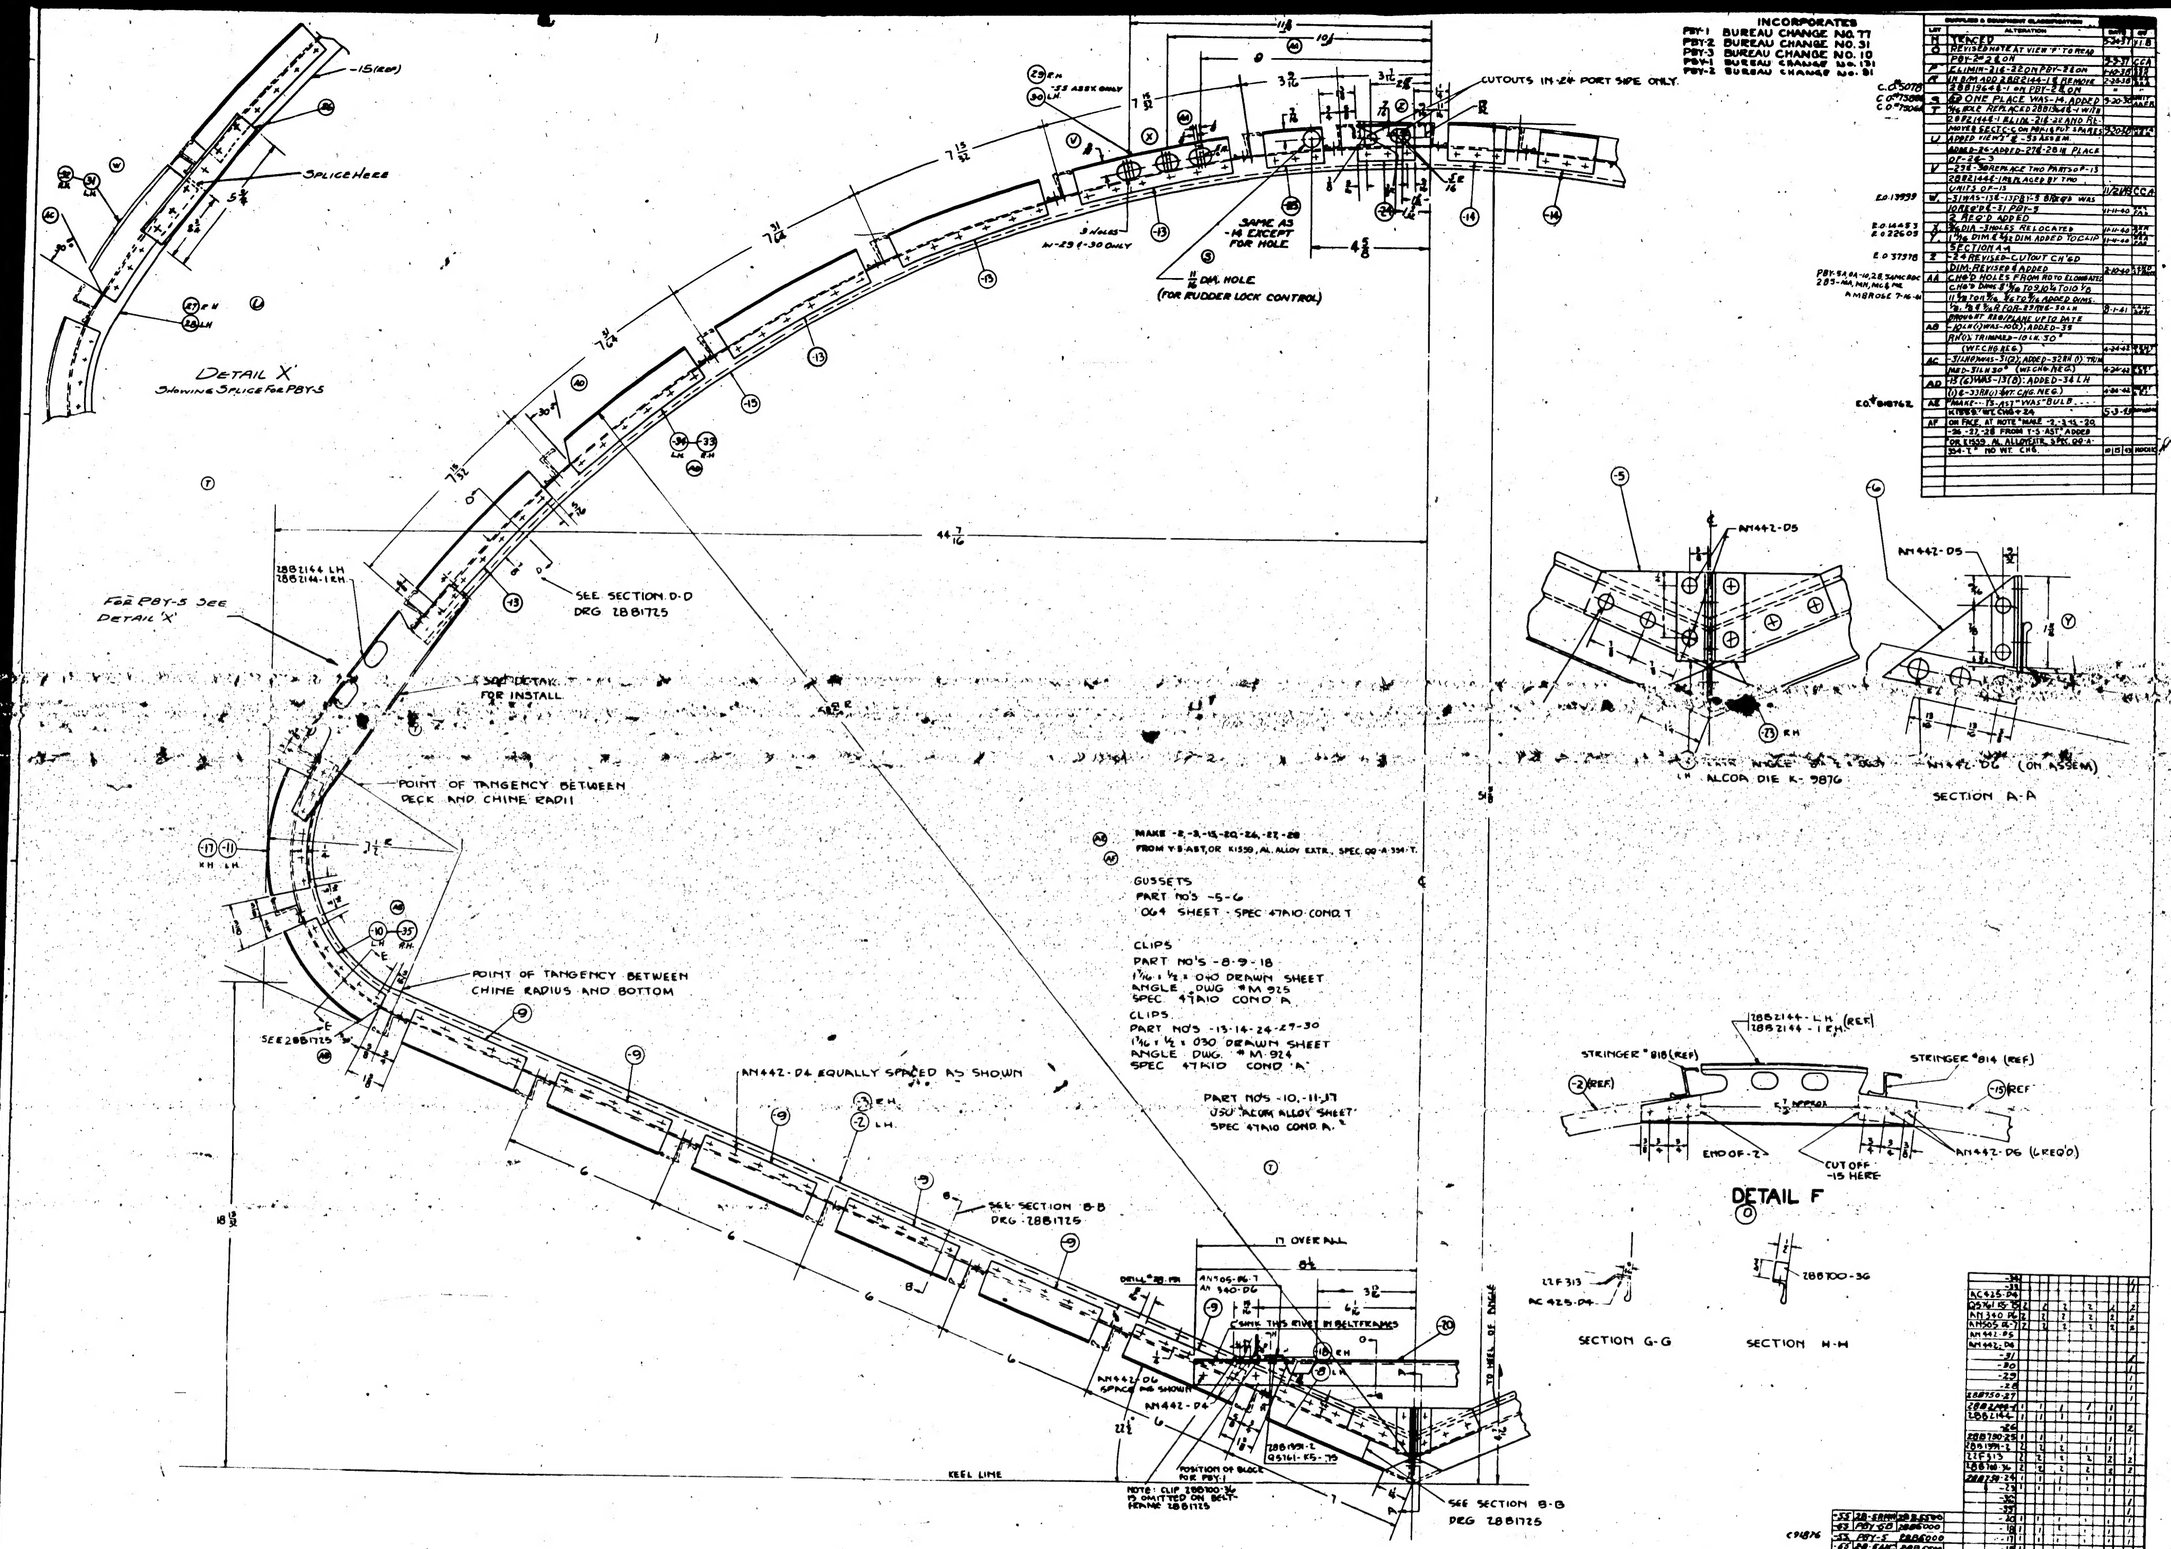

| | | |